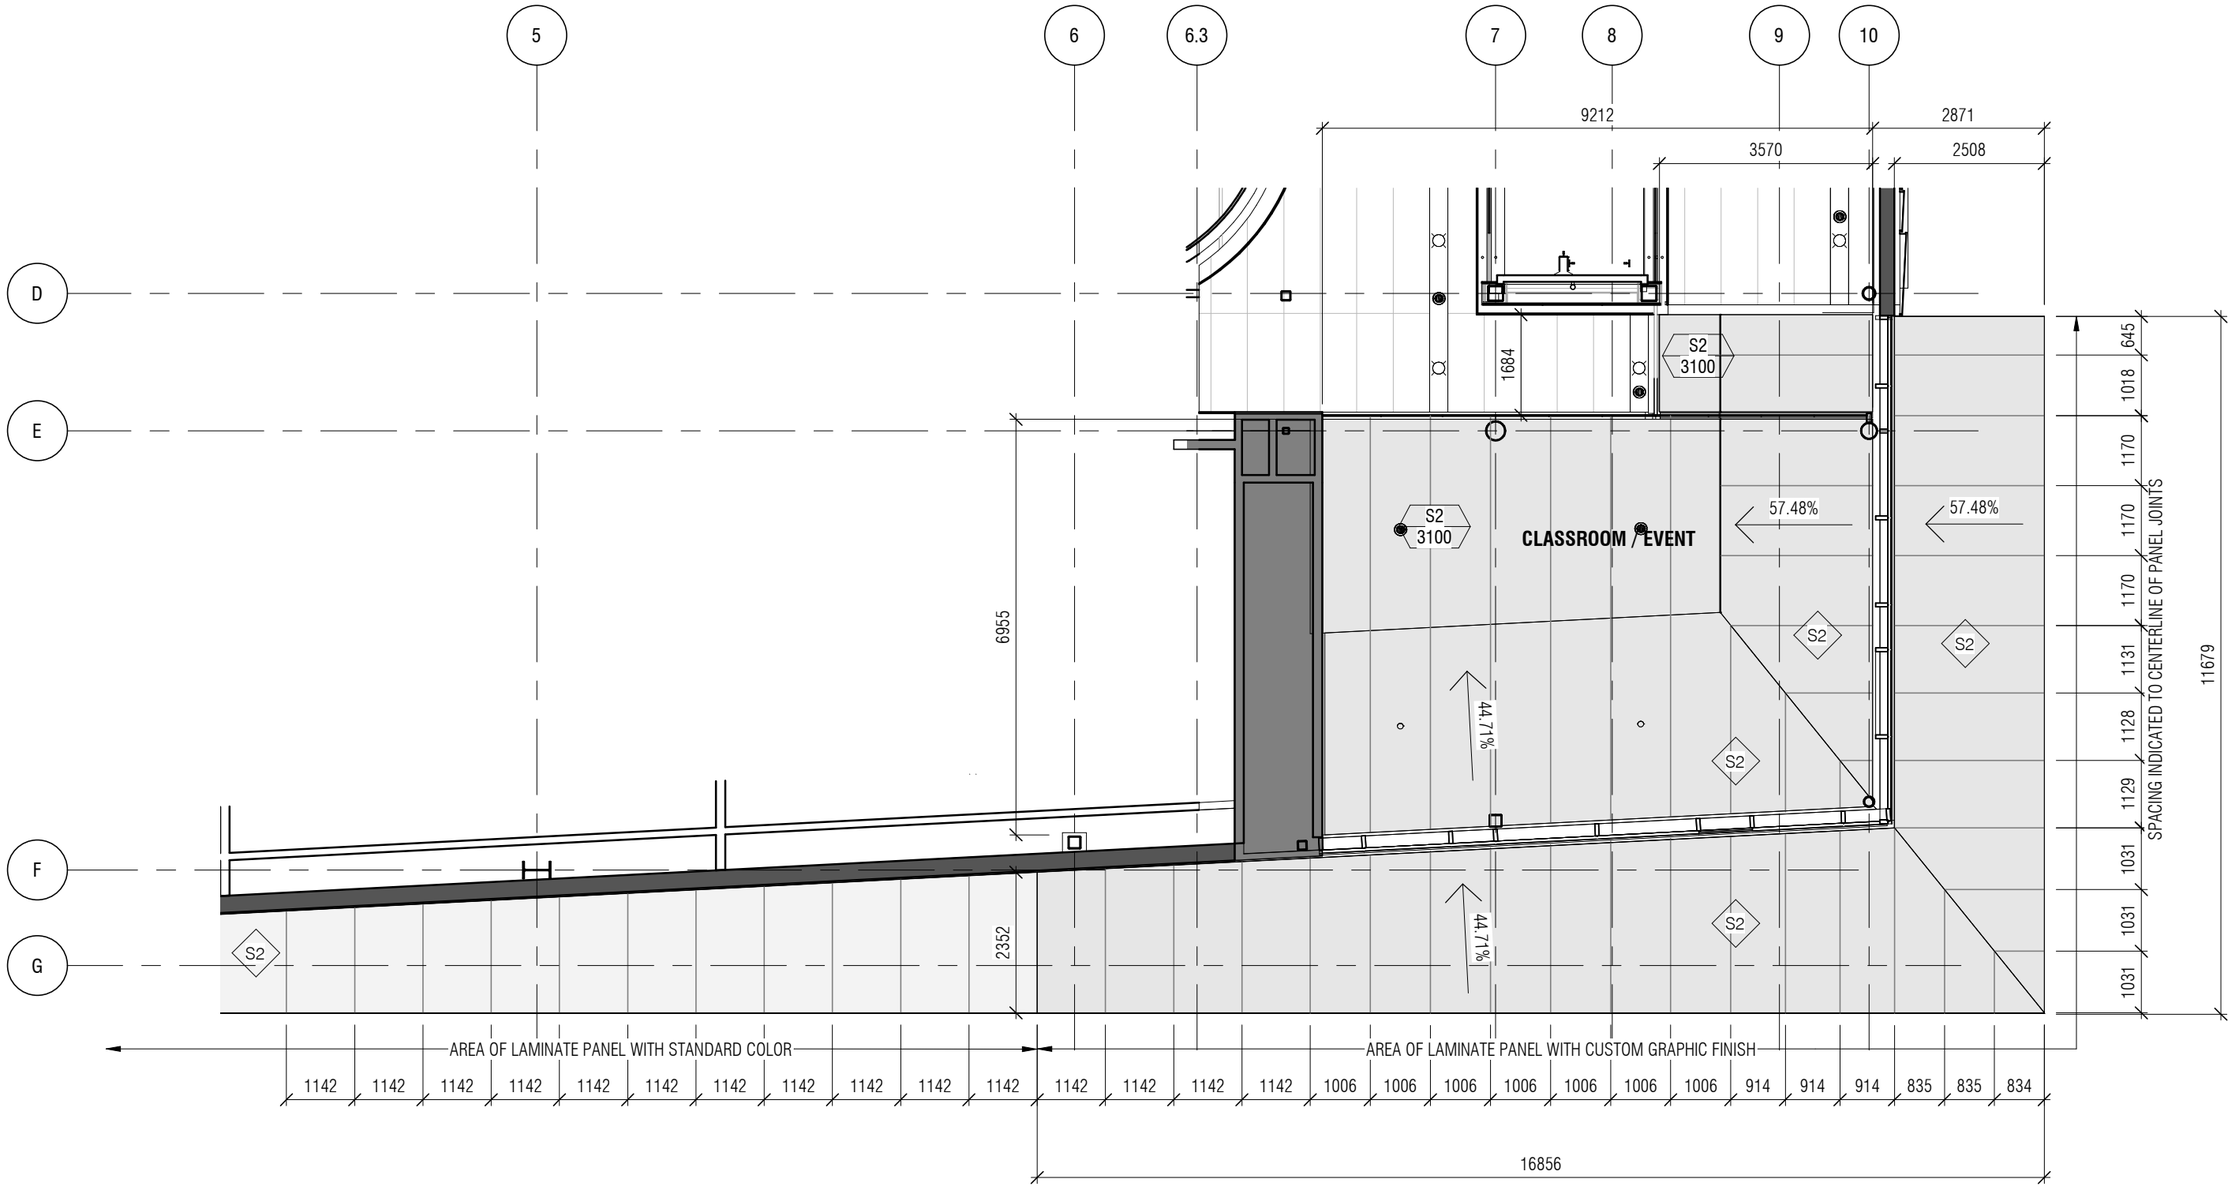

DIAMOND SCHMITT ARCHITECTS
NUMBER TEN ARCHITECTURAL GROUP

Enlarged Ceiling Plan
RED RIVER COLLEGE INNOVATION CENTRE

IC@RRC-02
05/24/19
1 : 100